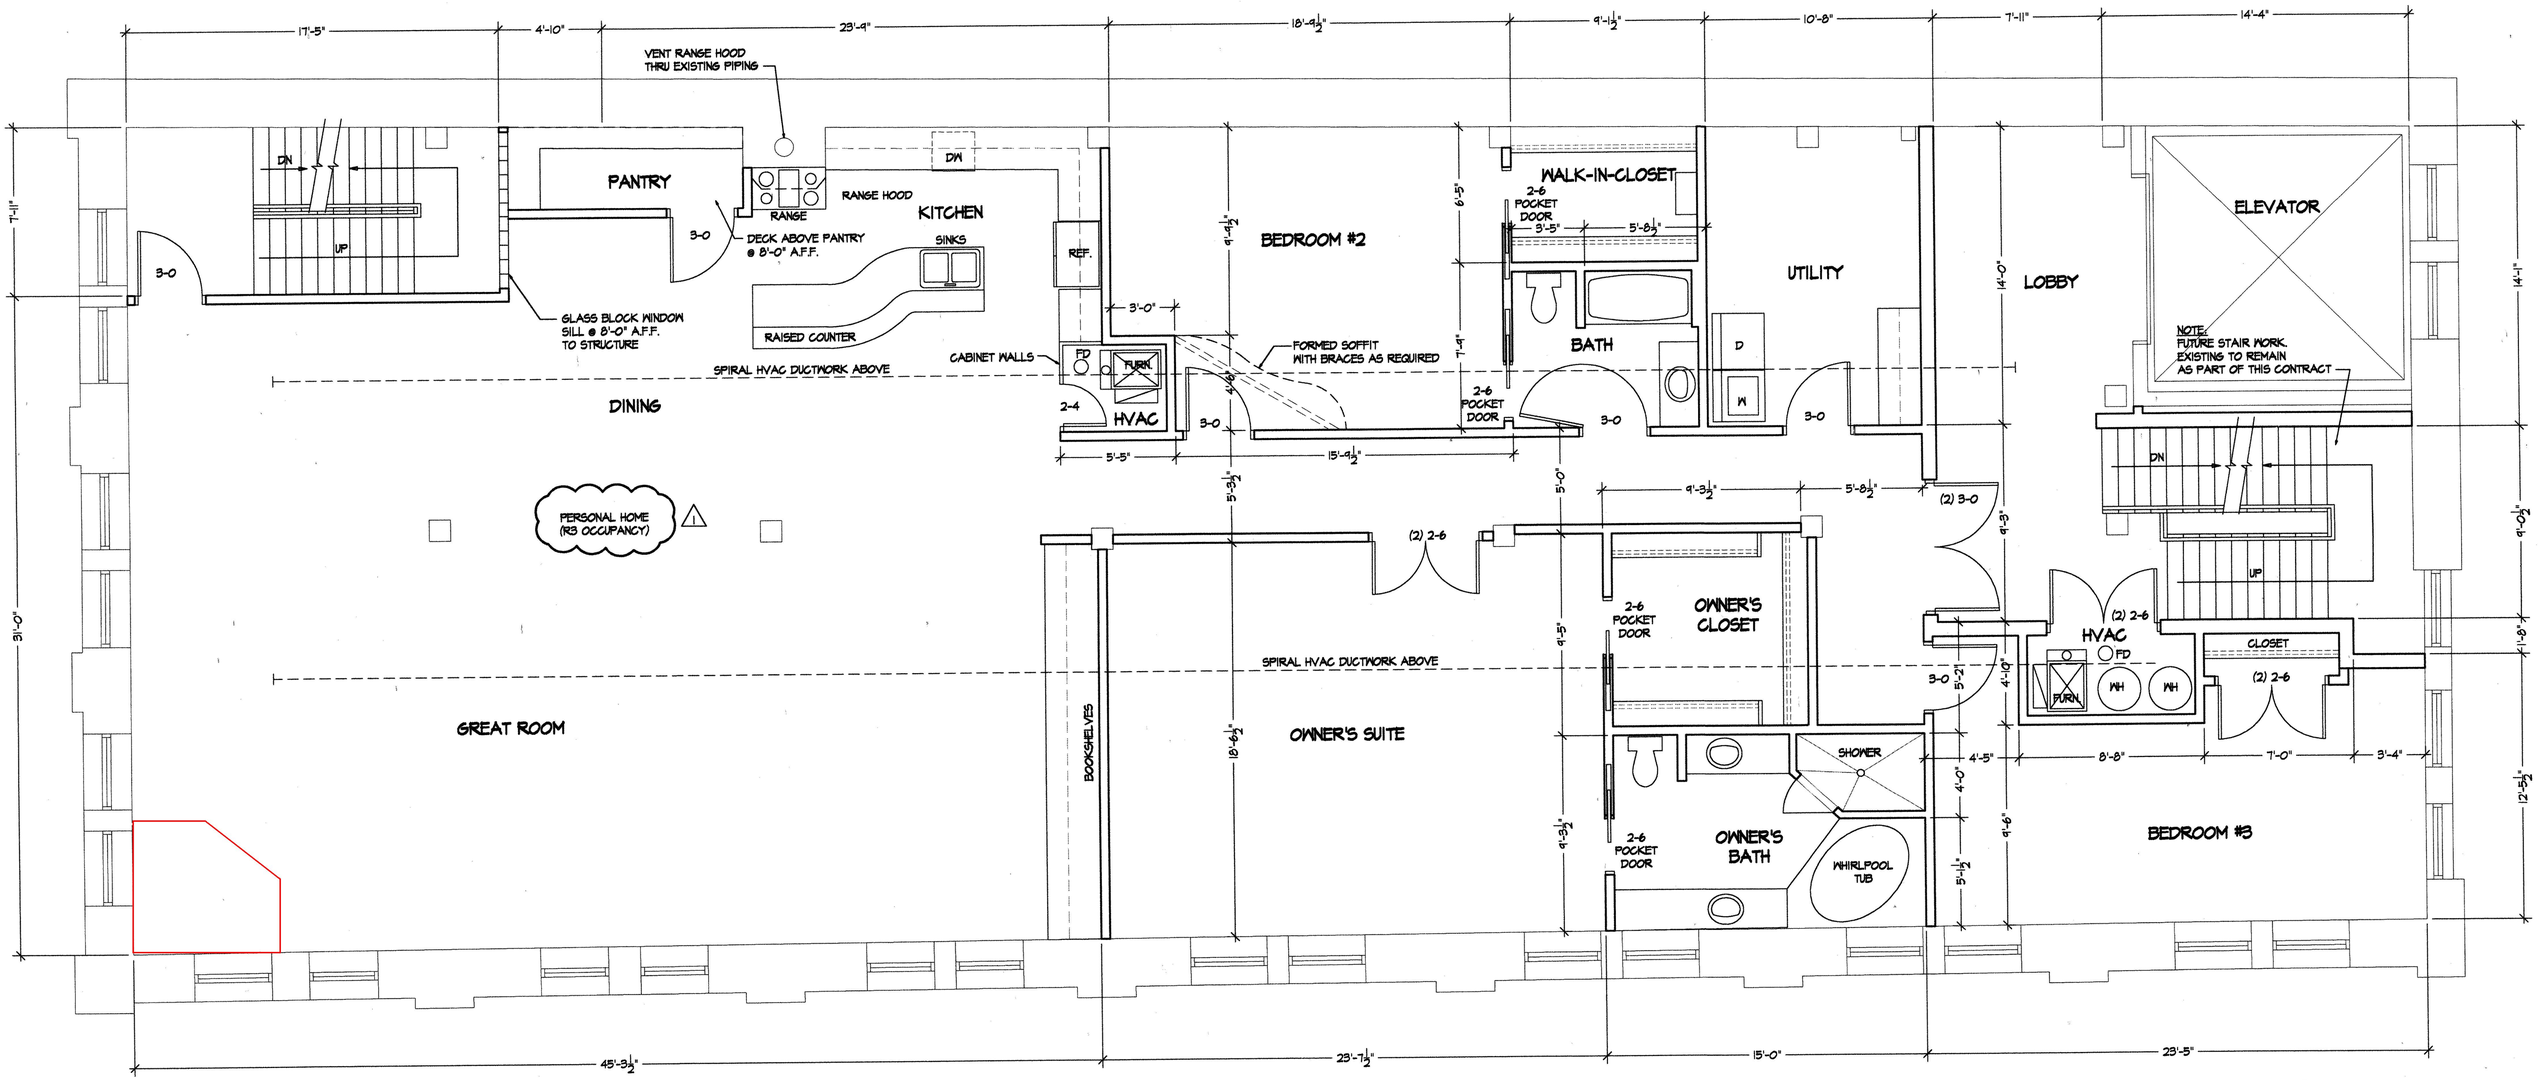

1 SECOND FLOOR PLAN - NEW WORK

SCALE: 1/4" = 1'-0"

N

LEGEND

- EXISTING WALLS TO REMAIN
- NEW ITEMS TO BE INSTALLED